

PROPOSED 14 (FOURTEEN) STORIED
RESIDENTIAL APARTMENT BUILDING
AT R.S. DAG NO: 1487,1489, M.S. DAG
NO:9034, 9081,MOUZA : NANDIPARA,
THANA: KHILGAON,DIST: DHAKA.

REVISION:	
NO.	DATE DESCRIPTION
1	
2	
3	

CLIENT:

SOUTHERN PARK PROJECT-03
TOWER -01

NOTES:

1. ALL DIMENSION SHOWN HERE ARE IN INCH/FEET.
2. THIS IS A COMPUTER GENERATED DRAWING. DO NOT TRY TO AMEND IT MANUALLY.
3. DO NOT SCALE THE DRAWINGS. USE FIGURED DIMENSIONS ONLY.
4. FOR ANY FURTHER CLARIFICATION CONTACT THE CONSULTANT.
5. THE CONCERN PERSON SHALL INFORM THE CONSULTANT OF ANY DISCREPANCIES THAT COULD AFFECT THE DESIGN AND FINISH OUT OF THE PROJECT.
6. LAYOUT TO BE VERIFIED BY CONCERN PERSON WITH WRITTEN VERIFICATION FORWARDED TO THE CONSULTANT.
7. ALL DIMENSIONS HAVE TO BE TAKEN FROM ARCHITECTURAL DRAWING EXCEPT SLAB THICKNESS, DEPTH AND WIDTH OF BEAM.

CONSULTANT:

Design/Value
ARCHITECTS & ENGINEERS
HOUSE #17, GROUND FLOOR, BLOCK #A,
ROAD #5, SECTION #4, KADERHATAD
HOUSING, KANISUR, MOHAMMADPUR,
DHAKA-1207, 101-02-03/05/12,
E-mail: designvalue@designvaluebd.com,
mmahubul@yahoo.com,
www.designvaluebd.com

ARCHITECT

**SALAHUDDIN AHMED
SALEEM**

B. Arch (BUET), MIA/B,
IAB REGISTRATION NO-S-059,
IAB MEMBERSHIP NO-S-059,

ARCHITECTURAL DEVELOPMENT:

MD.MAHBUB SADIK

ENGINEER'S NAME AND SIGNATURE:

M. MAHBUBUL ALAM
B.Sc Engg(Civil, BUET)

FOR SOUTHERN PARK , APPROVED BY

DRAWING TITLE:

2ND TO 13TH FLOOR FURNITURE
LAYOUT PLAN

DRAWING No.

AR	03
PROJECT SL.	455


SCALE: AS SHOWN

DRAWN BY: MD.MOINUL ISLAM

CHECKED BY:

DATE: 01.06.2019

REMARKS: GOOD FOR CONSTRUCTION

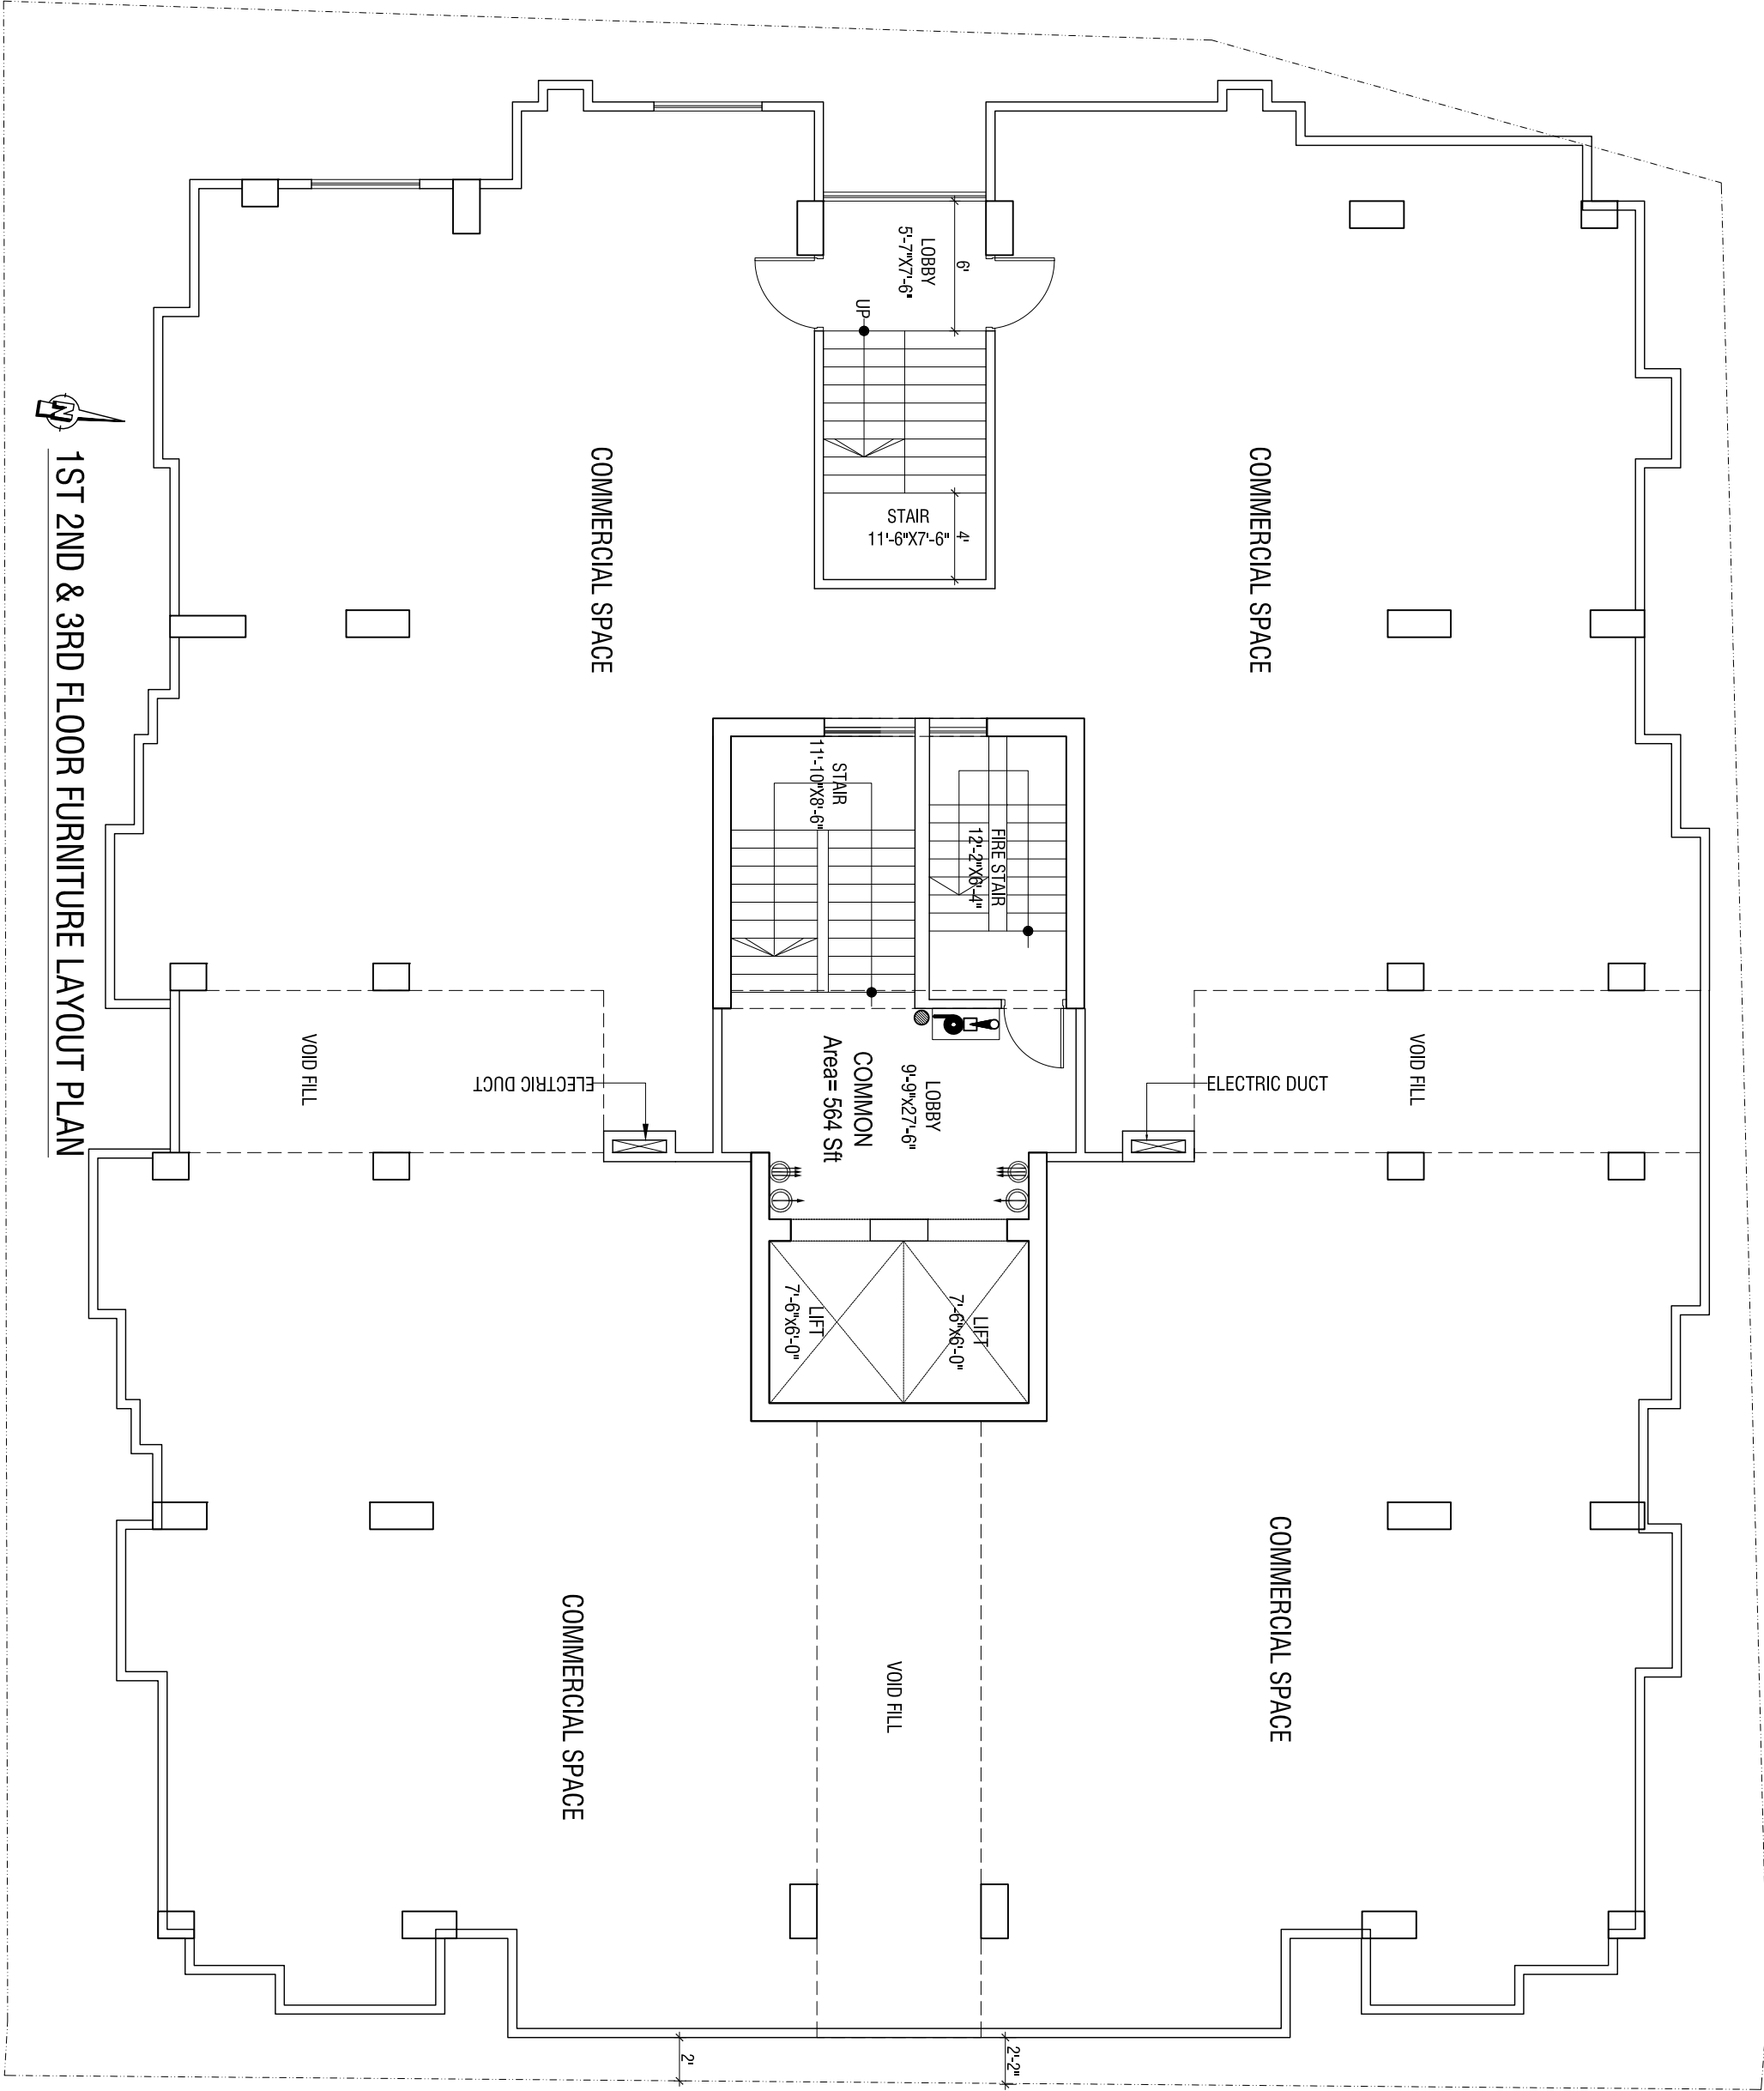

1ST 2ND & 3RD FLOOR FURNITURE LAYOUT PLAN